

MONUMENT RECORD
State of Indiana - County of Monroe

Section: 03

Township: 8 North

Range: 2 West

Corner ID: Van Bu O-01

Monument Description & Remarks: Found Iron Pin with 7/8" square head at North ¼ corner of section. The Iron Pin was 6" below ground level and tied with orange flagging. PK nails at points B and C [see below] were existing witnesses.

References On File: County Surveyor section corner notes by Ray Graham, R.L.S. attached.

RECOVERY TIE DRAWING


Field Book 00-01 Page No. 34

USGS Bloomington Quad

Card Road
edge of pavement

June 26, 2007
2:00 pm.
Witnesses are
intact
K-E.

- A - Iron Pin
- B - South 13° East, 32.65' from Iron Pin
PK nail in 10" powerline pole
- C - South 65° West, 7.27' from Iron Pin
PK nail in 13" powerline pole
Survey marker sign set 3.5' up
- D - North 50° West, 55.77' from Iron Pin
MAG nail in 12" round fence post
- E - 50.25' from edge of pavement
- F - 42.72' from edge of pavement

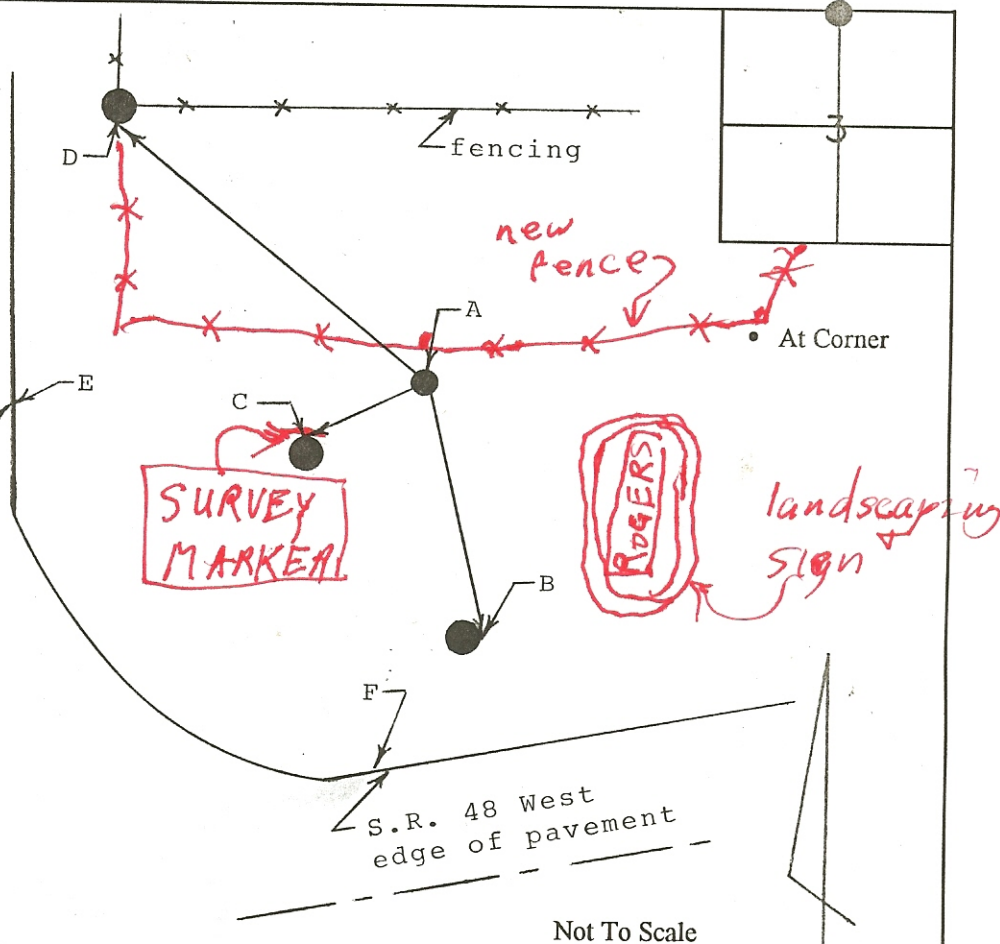

Not To Scale

Compass Bearing Magnetic North

I, Kevin P. Enright, Monroe County Surveyor, hereby certify that this document was prepared under my direction in accordance with the provisions of Section 36-2-12 of the Indiana Code; and the above data is given under my hand and seal this 24th day of March, 2000.

Kevin P. Enright



Administered by the Monroe County Surveyor Review Board

Date: 5-24-00

MONUMENT RECORD
State of Indiana - County of Monroe

Section: 03


Township: 8 North

Range: 2 West

Corner ID: Van Bu O-01

Monument Description & Remarks: Found Iron Pin with 7/8" square head at North ¼ corner of section. The Iron Pin was 6" below ground level and tied with orange flagging. PK nails at points B and C [see below] were existing witnesses.

References On File: County Surveyor section corner notes by Ray Graham, R.L.S. attached.

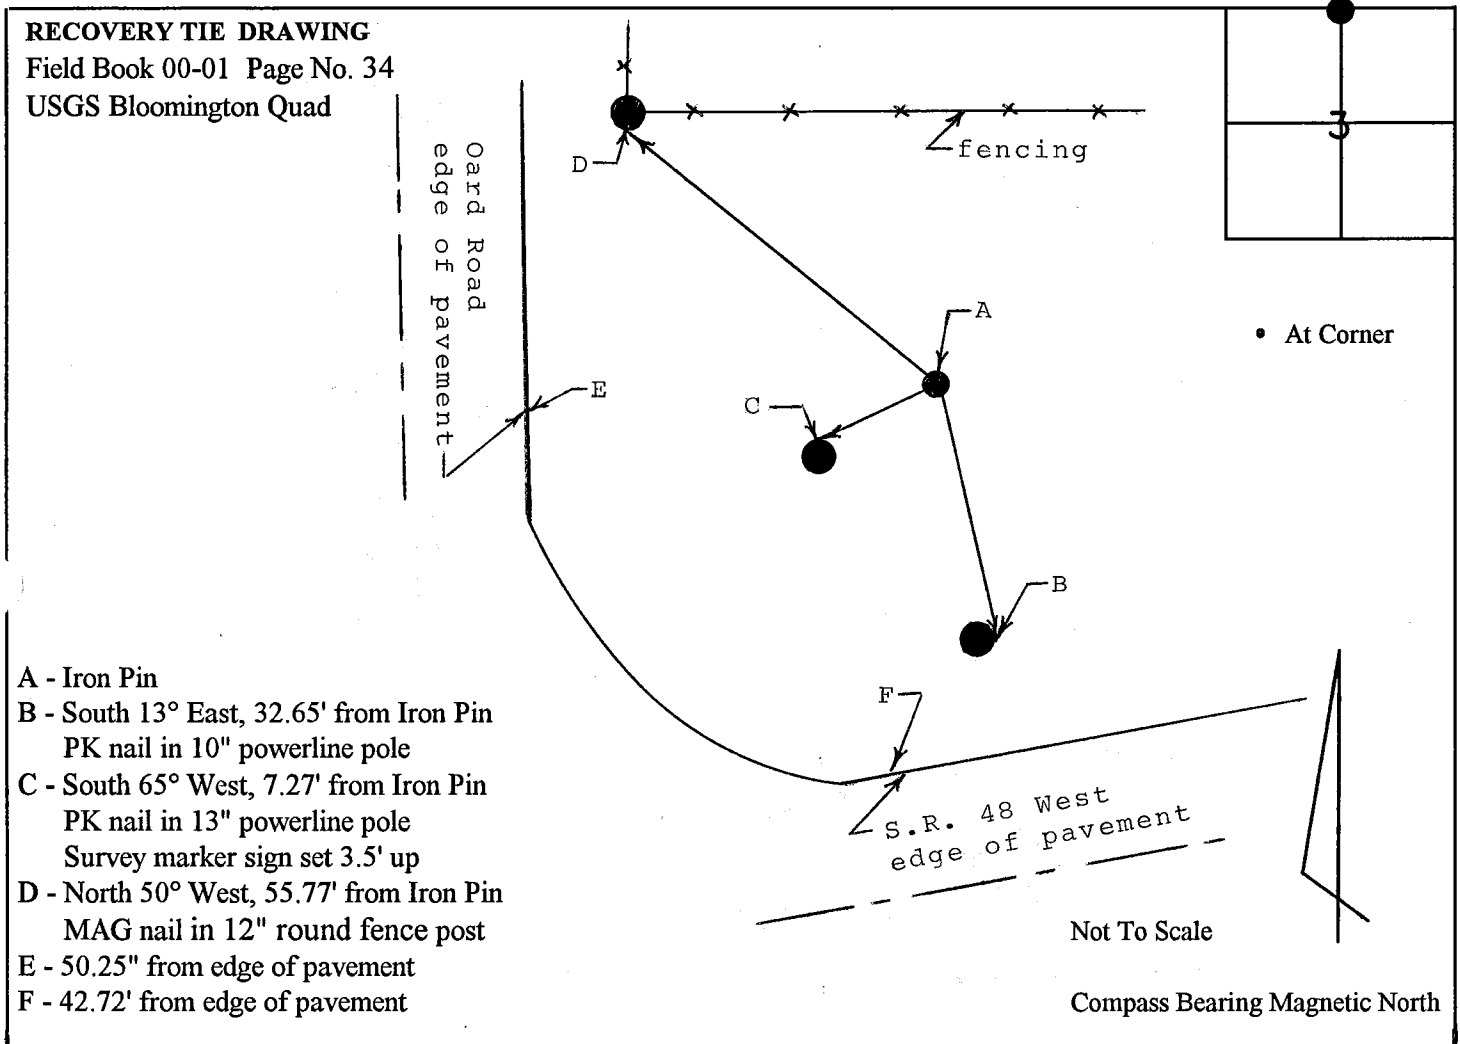

I, Kevin P. Enright, Monroe County Surveyor, hereby certify that this document was prepared under my direction in accordance with the provisions of Section 36-2-12, 11 of the Indiana Code; and the above data is given under my hand and seal this 24th day of March, 2000.

Kevin P. Enright



Administered by the Monroe County Surveyor Review Board

Date: 5-24-00



